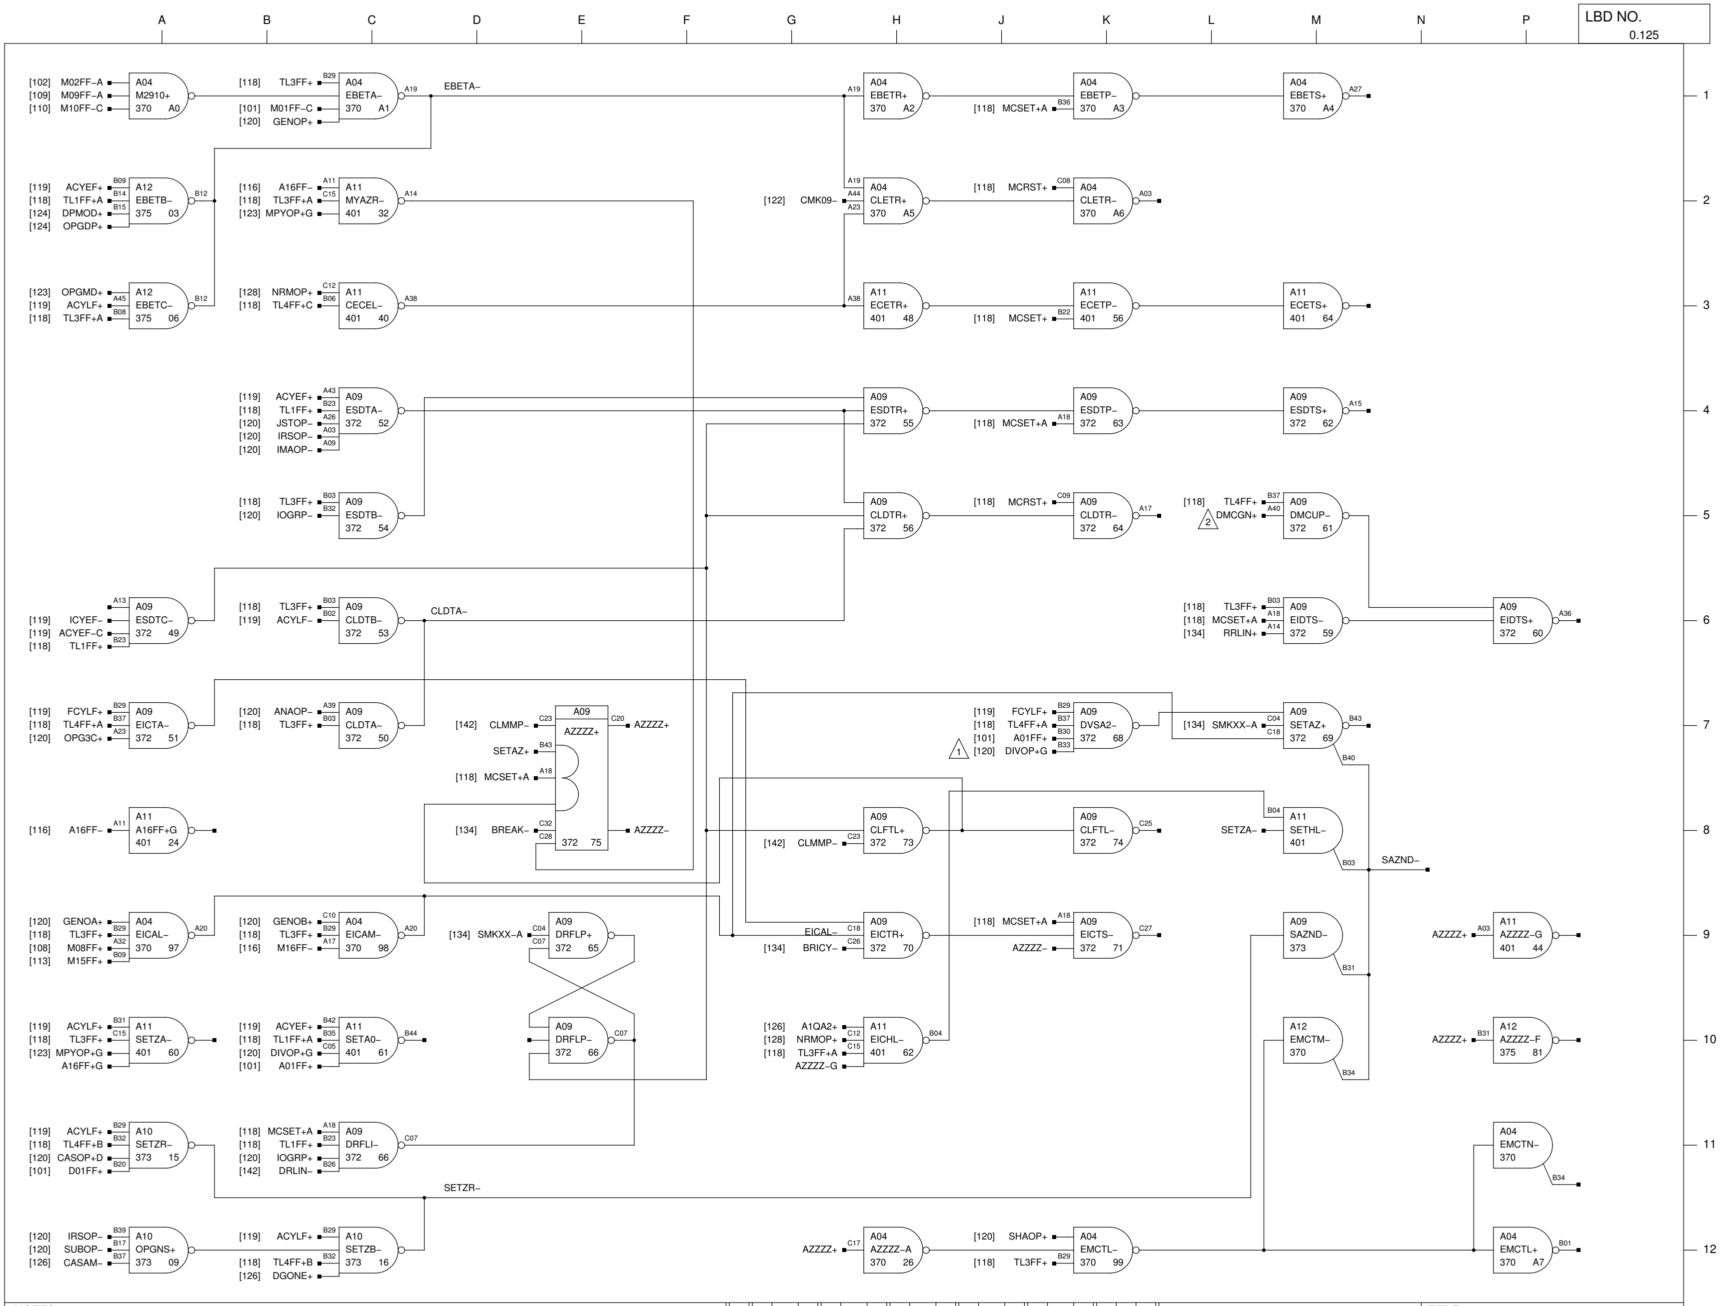

NOTES:

1. THIS PT. MUST BE GND WITH NO HSA OPTION.
2. THIS PT. TIED TO GND.

REV.	REVISIONS	CHK.
A	S. R. 54−3585	
B 1/19/70	ECO 7748 EXT CHANGES SEE ECO T.A.	

HONEYWELL INC
COMPUTER CONTROL DIVISION
Old Connecticut Path, Framingham, Mass

		DATE
DR.	D. HAMEL	12−27−1968
ENG.	K. IZBICKI	7−2−69
APP.		
PROJECT NO.	55202	

TITLE
H−316
CONTROL LOGIC D/E

SIZE	DWG NO.	REV.
C	70024509	B