LBD NO. 0.270

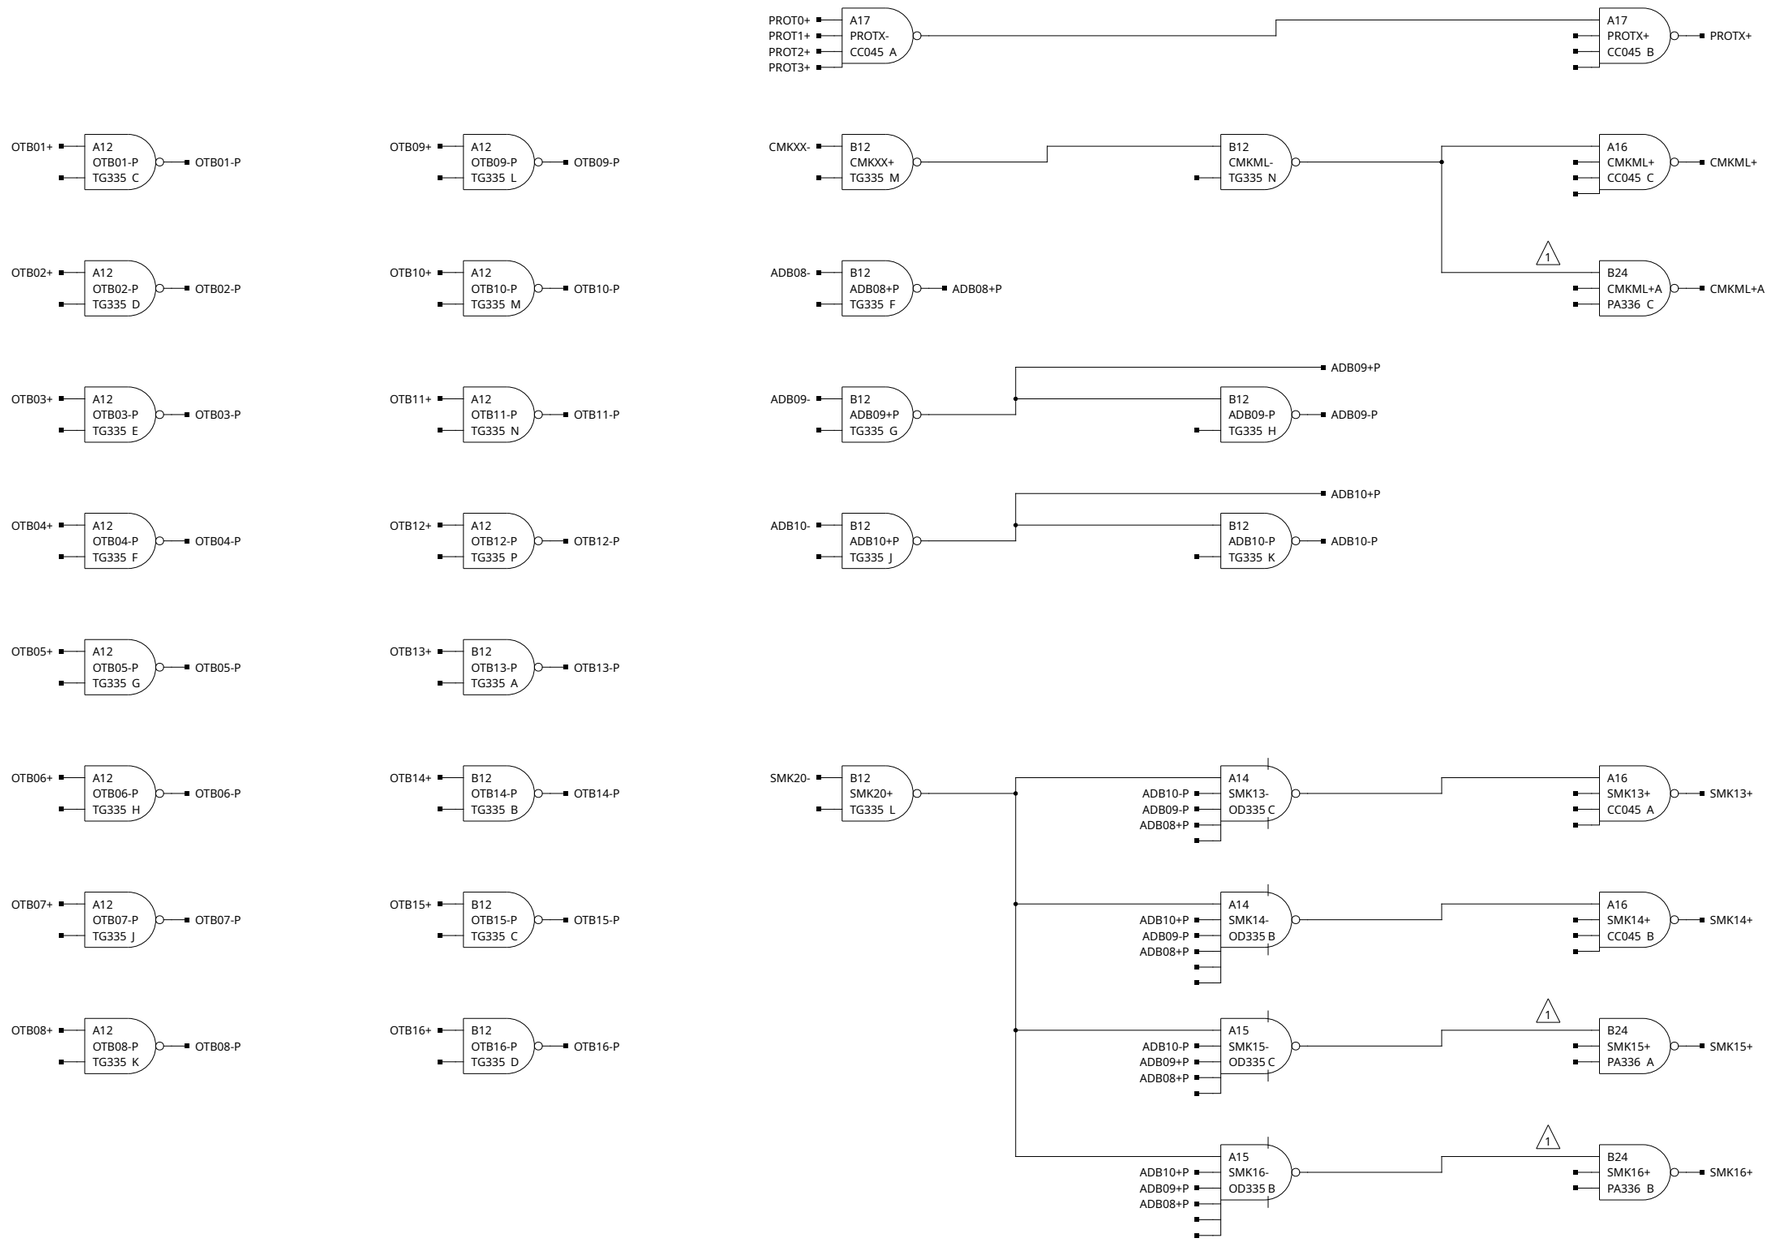

NOTES:

1. THESE GATE INCLUDED IF MORE THAN 16K MLO

REV.	REVISIONS	CHK.	S. R. 664-4192
A	—	—	
B	ECO 9488		
	EXT CHGS PER ECO 9488 5/10/71		

HONEYWELL INC
COMPUTER CONTROL DIVISION
Old Connecticut Path, Framingham, Mass

		DATE
DR.	D. HAMEL	
ENG.	K. ROY	11/4/69
APP.		11/5/69
PROJECT NO.	53218	

TITLE
H-316-08
MLO EXTERNAL
I/O BUS INTERFACE

SIZE	DWG NO.	REV.
C	70027540	B